TOWNSHIP/CITY/VILLAGE:	MONTH:	PAGE:
TROY TOWNSHIP	JANUARY	ONE OF ONE
	YEAR: 1999	
SURVEY FOR: CHRIS REVAK		

REVISED: FEBRUARY 24, 1999

SUBDIVISION AND BOUNDARY SURVEY PREPARED FOR: CHRISTIAN DONALD REVAK

DEED OF RECORD: DONALD J. AND JOYCE M. REVAK
VOLUME 609, PAGE 430 (#1 & #2)

ASSUMED MERIDIAN

40 30 20 10 0 40 80 120 160 200 240

GRAPHIC SCALE: 1 INCH EQUALS 40 FEET

—×———×— DENOTES BARBED WIRE FOUND

O-DENOTES 5/8" IRON PIN WITH CAP SET

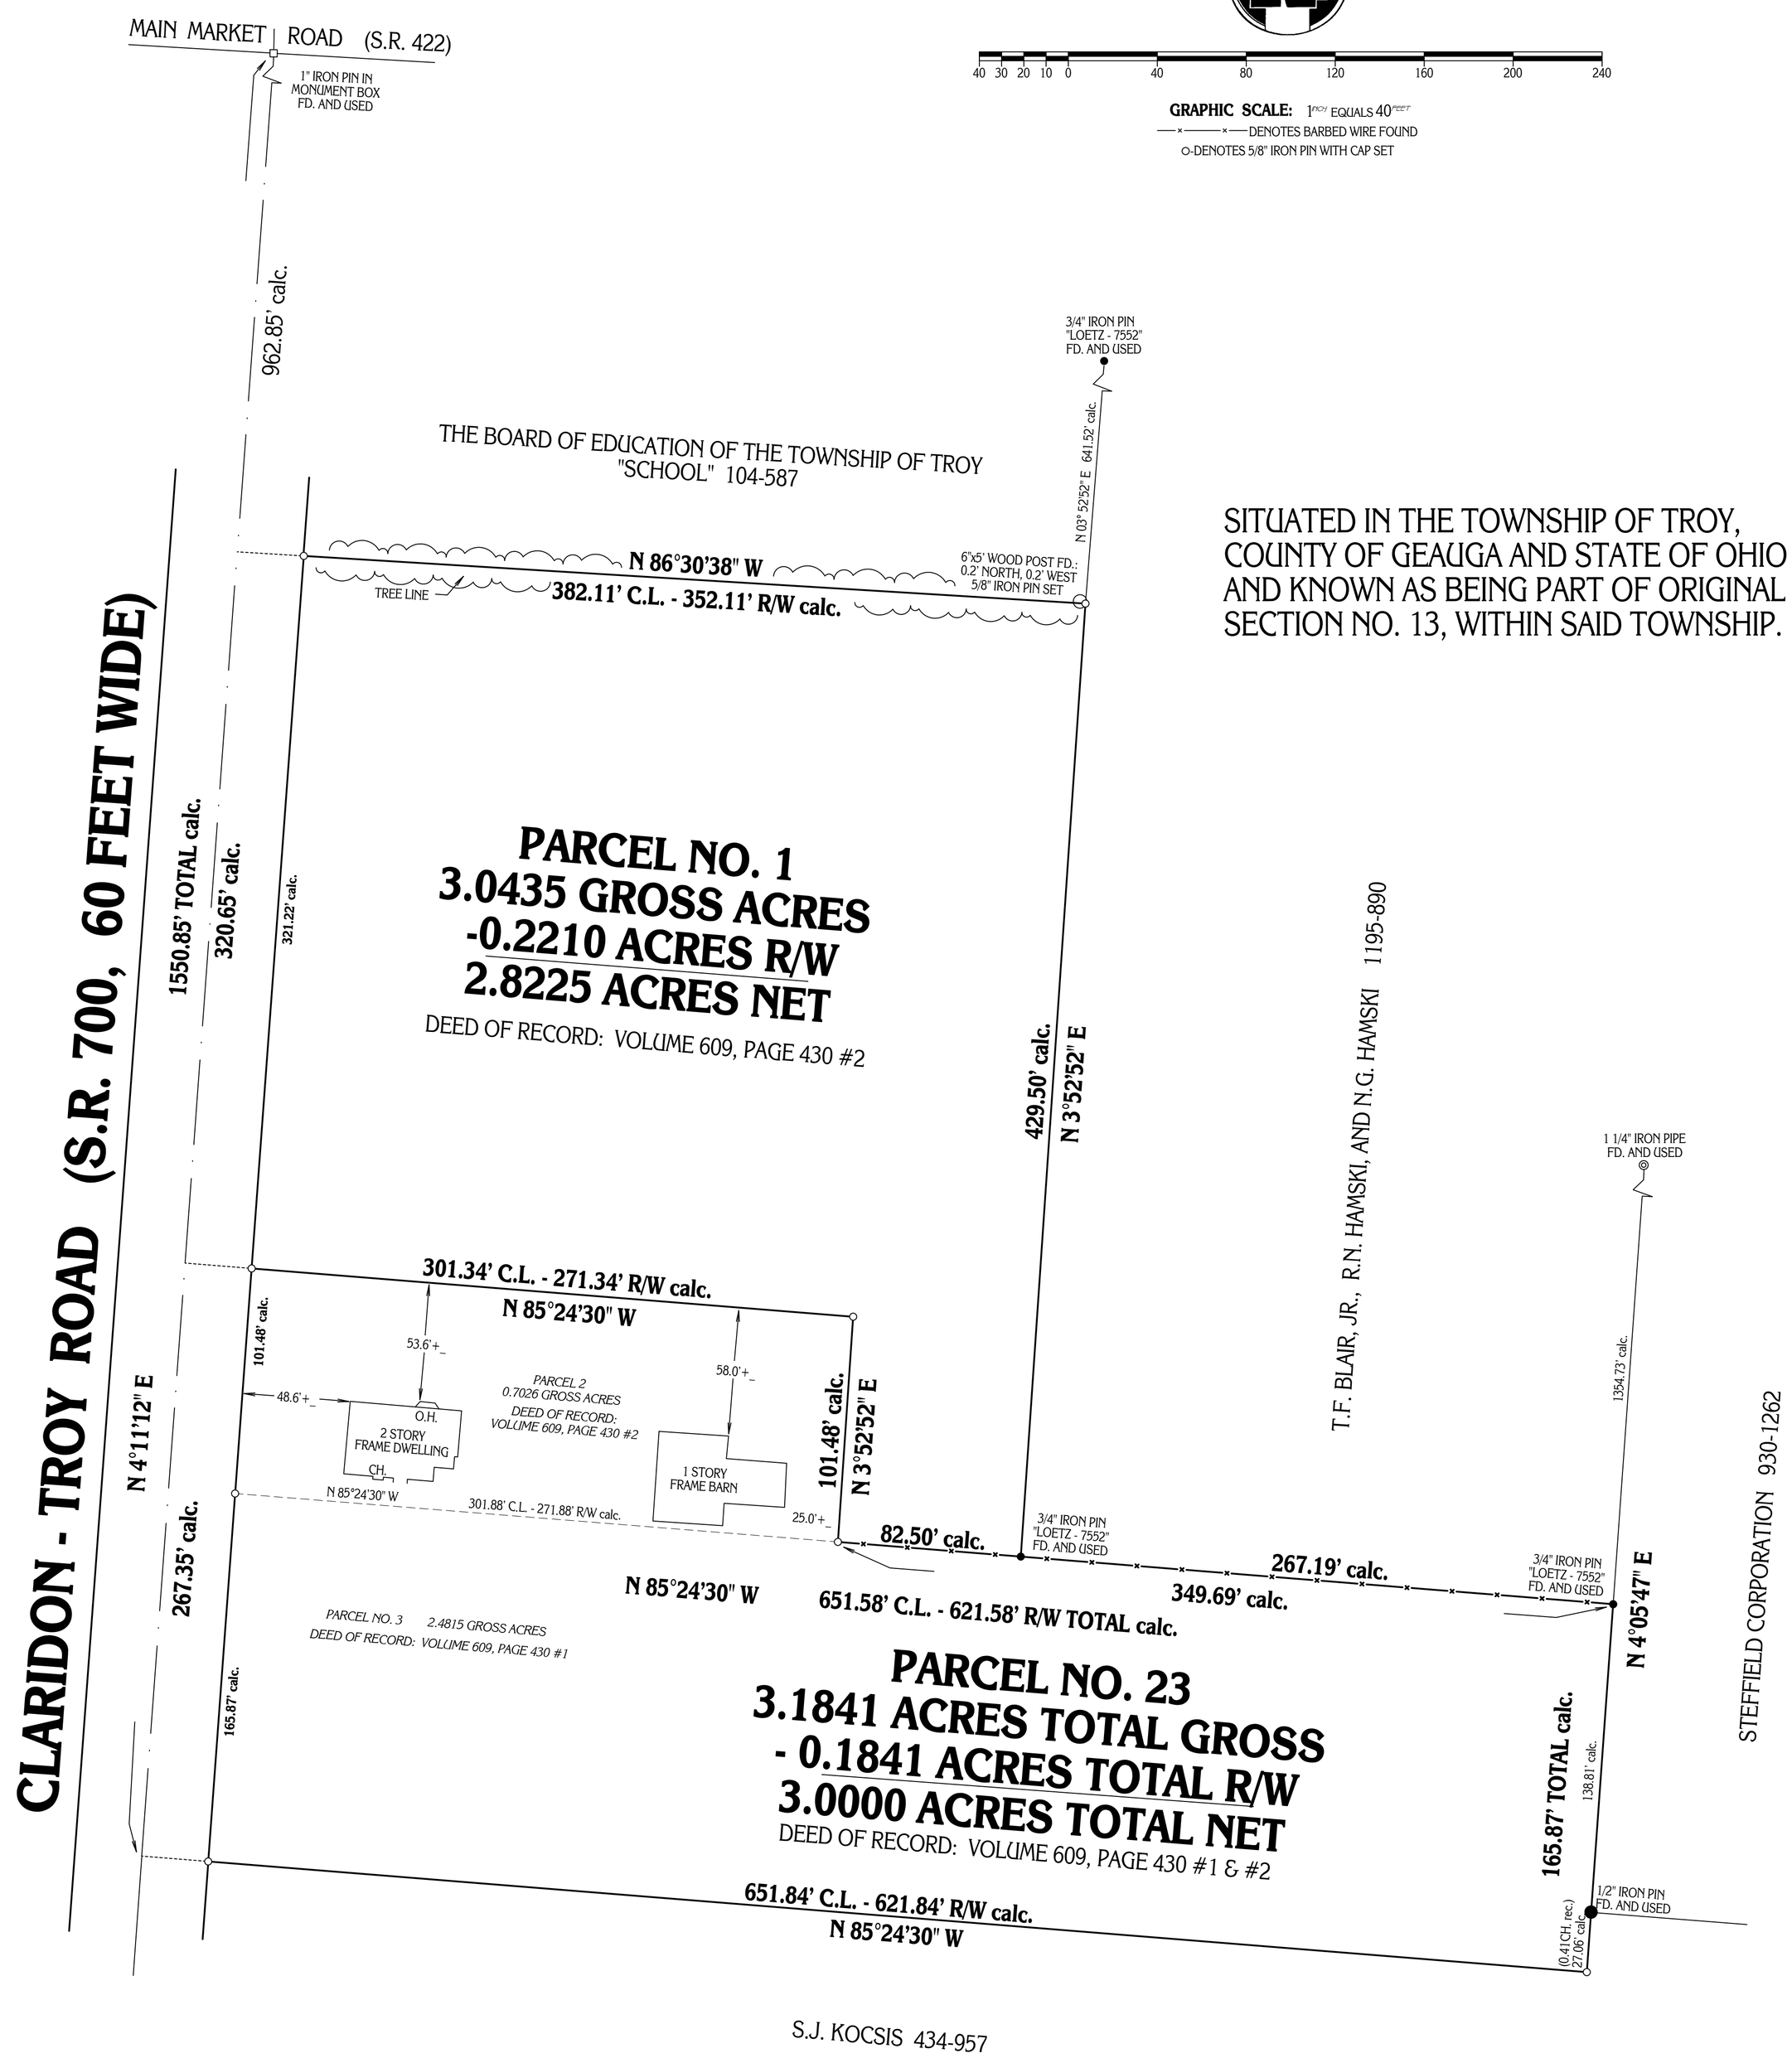

SITUATED IN THE TOWNSHIP OF TROY, COUNTY OF GEAUGA AND STATE OF OHIO AND KNOWN AS BEING PART OF ORIGINAL SECTION NO. 13, WITHIN SAID TOWNSHIP.

MONUMENTS WERE FOUND OR SET AS INDICATED HEREON.
DISTANCES ARE IN U.S. FEET WITH DECIMAL PARTS.
BEARINGS ARE TO AN ASSUMED MERIDIAN AND INDICATE ANGLES ONLY.

I HEREBY CERTIFY THAT I HAVE SURVEYED THESE PREMISES AND PREPARED THIS PLAT OF SURVEY IN ACCORDANCE WITH THE PROVISIONS OF CHAPTER 4733-37 OF THE OHIO REVISED CODE.

DELMAR B. KOSIE
REGISTERED PROFESSIONAL SURVEYOR
REGISTRATION NO. 5276

PLAT OF SURVEY PREPARED BY
DELMAR B. KOSIE & ASSOCIATES
REGISTERED LAND SURVEYORS
202 SOUTH STREET
CHARDON, OHIO 44024
(440) 286-2131

511 - 99