| TOWNSHIP/CITY/VILLAGE: | MONTH: | PAGE: |
|---|---|---|
| BURTON TOWNSHIP | APRIL | ONE OF ONE |
| | YEAR: 1999 | |
| SURVEY FOR: LUCILLE M. RILEY | | |

# PLAT OF SURVEY PREPARED FOR: LUCILLE M. RILEY

SUBDIVISION AND MULTIPLE DATE / COMBINING SURVEY OF
L.M. RILEY DEED OF RECORD: VOLUME 1051, PAGE 50

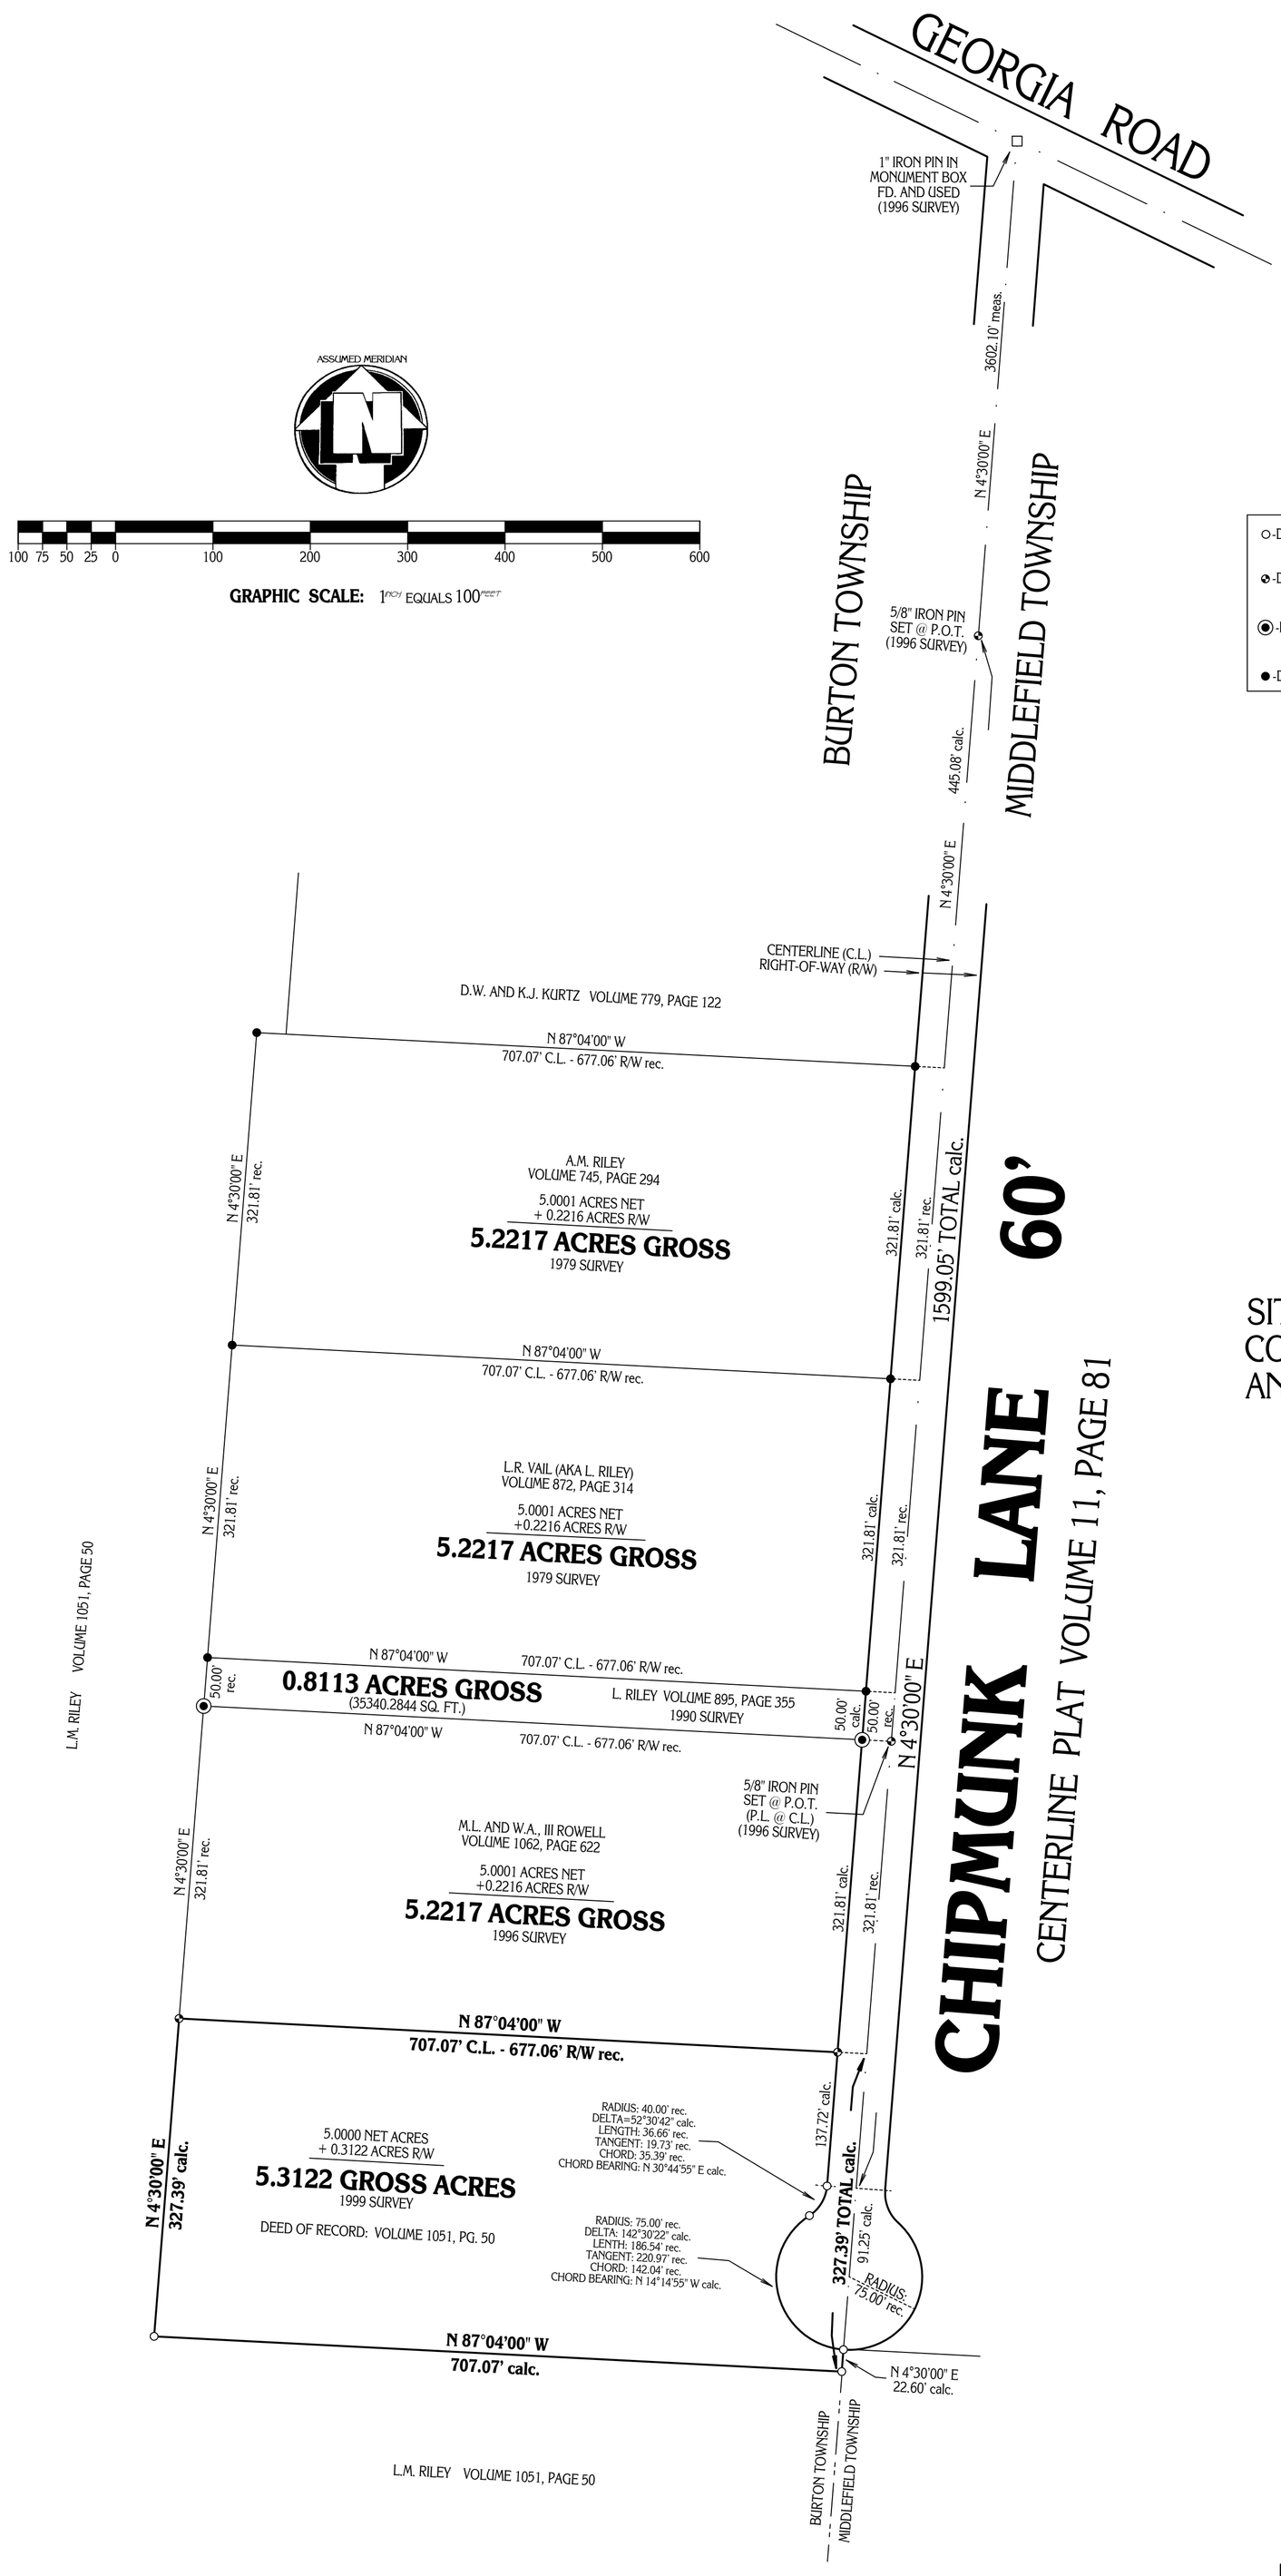


## SYMBOL KEY

- ○ -DENOTES 30" x 5/8" DIAMETER IRON PIN WITH CAP BEARING "KOSIE P.S.- 5276" SET (1999 SURVEY)
- ◐ -DENOTES 30" x 5/8" DIAMETER IRON PIN WITH CAP BEARING "KOSIE P.S.- 5276" SET (1996 SURVEY)
- ◉ -DENOTES 30" x 5/8" DIAMETER IRON PIN WITH CAP BEARING "KOSIE P.S.- 5276" SET (1990 SURVEY)
- ● -DENOTES 30" x 5/8" DIAMETER IRON PIN SET (1979 SURVEY)

SITUATED IN THE TOWNSHIP OF BURTON, COUNTY OF GEUAGA AND STATE OF OHIO AND KNOWN AS BEING PART OF ORIGINAL LOT NO. 90 WITHIN SAID TOWNSHIP.


PLAT OF SURVEY PREPARED BY
DELMAR B. KOSIE & ASSOCIATES
REGISTERED LAND SURVEYORS
202 SOUTH STREET
CHARDON, OHIO 44024
(440) 286-2131


MONUMENTS WERE FOUND OR SET AS INDICATED HEREON.
DISTANCES ARE IN U.S. FEET WITH DECIMAL PARTS.
BEARINGS ARE TO AN ASSUMED MERIDIAN AND INDICATE ANGLES ONLY.

I HEREBY CERTIFY THAT I HAVE SURVEYED THESE PREMISES AND PREPARED THIS PLAT OF SURVEY IN ACCORDANCE WITH THE PROVISIONS OF CHAPTER 4733-37 OF THE OHIO REVISED CODE.

DELMAR B. KOSIE
REGISTERED PROFESSIONAL SURVEYOR
REGISTRATION NO. 5276

STATE OF OHIO
DELMAR B. KOSIE
5276
REGISTERED PROFESSIONAL SURVEYOR

DBK PLAT NO. 517 - 99

(PRIOR DBK PLAT NO. 342 (1979 & 1990 SURVEY)