SUBDIVISION AND PLAT OF SURVEY
PREPARED FOR: ALICE L. WOLFE
(C/O: PAUL D. WOLFE)

TOWNSHIP/CITY/VILLAGE:	MONTH:	PAGE:
TROY TOWNSHIP	MARCH	ONE OF ONE
	YEAR: 2002	
SURVEY FOR: ALICE L. WOLFE C/O: PAUL D. WOLFE		

DEEDS OF RECORD:
ALICE L. WOLFE VOLUME 1357, PG. 722 AND
ALICE L. WOLFE VOLUME 1370, PG. 874

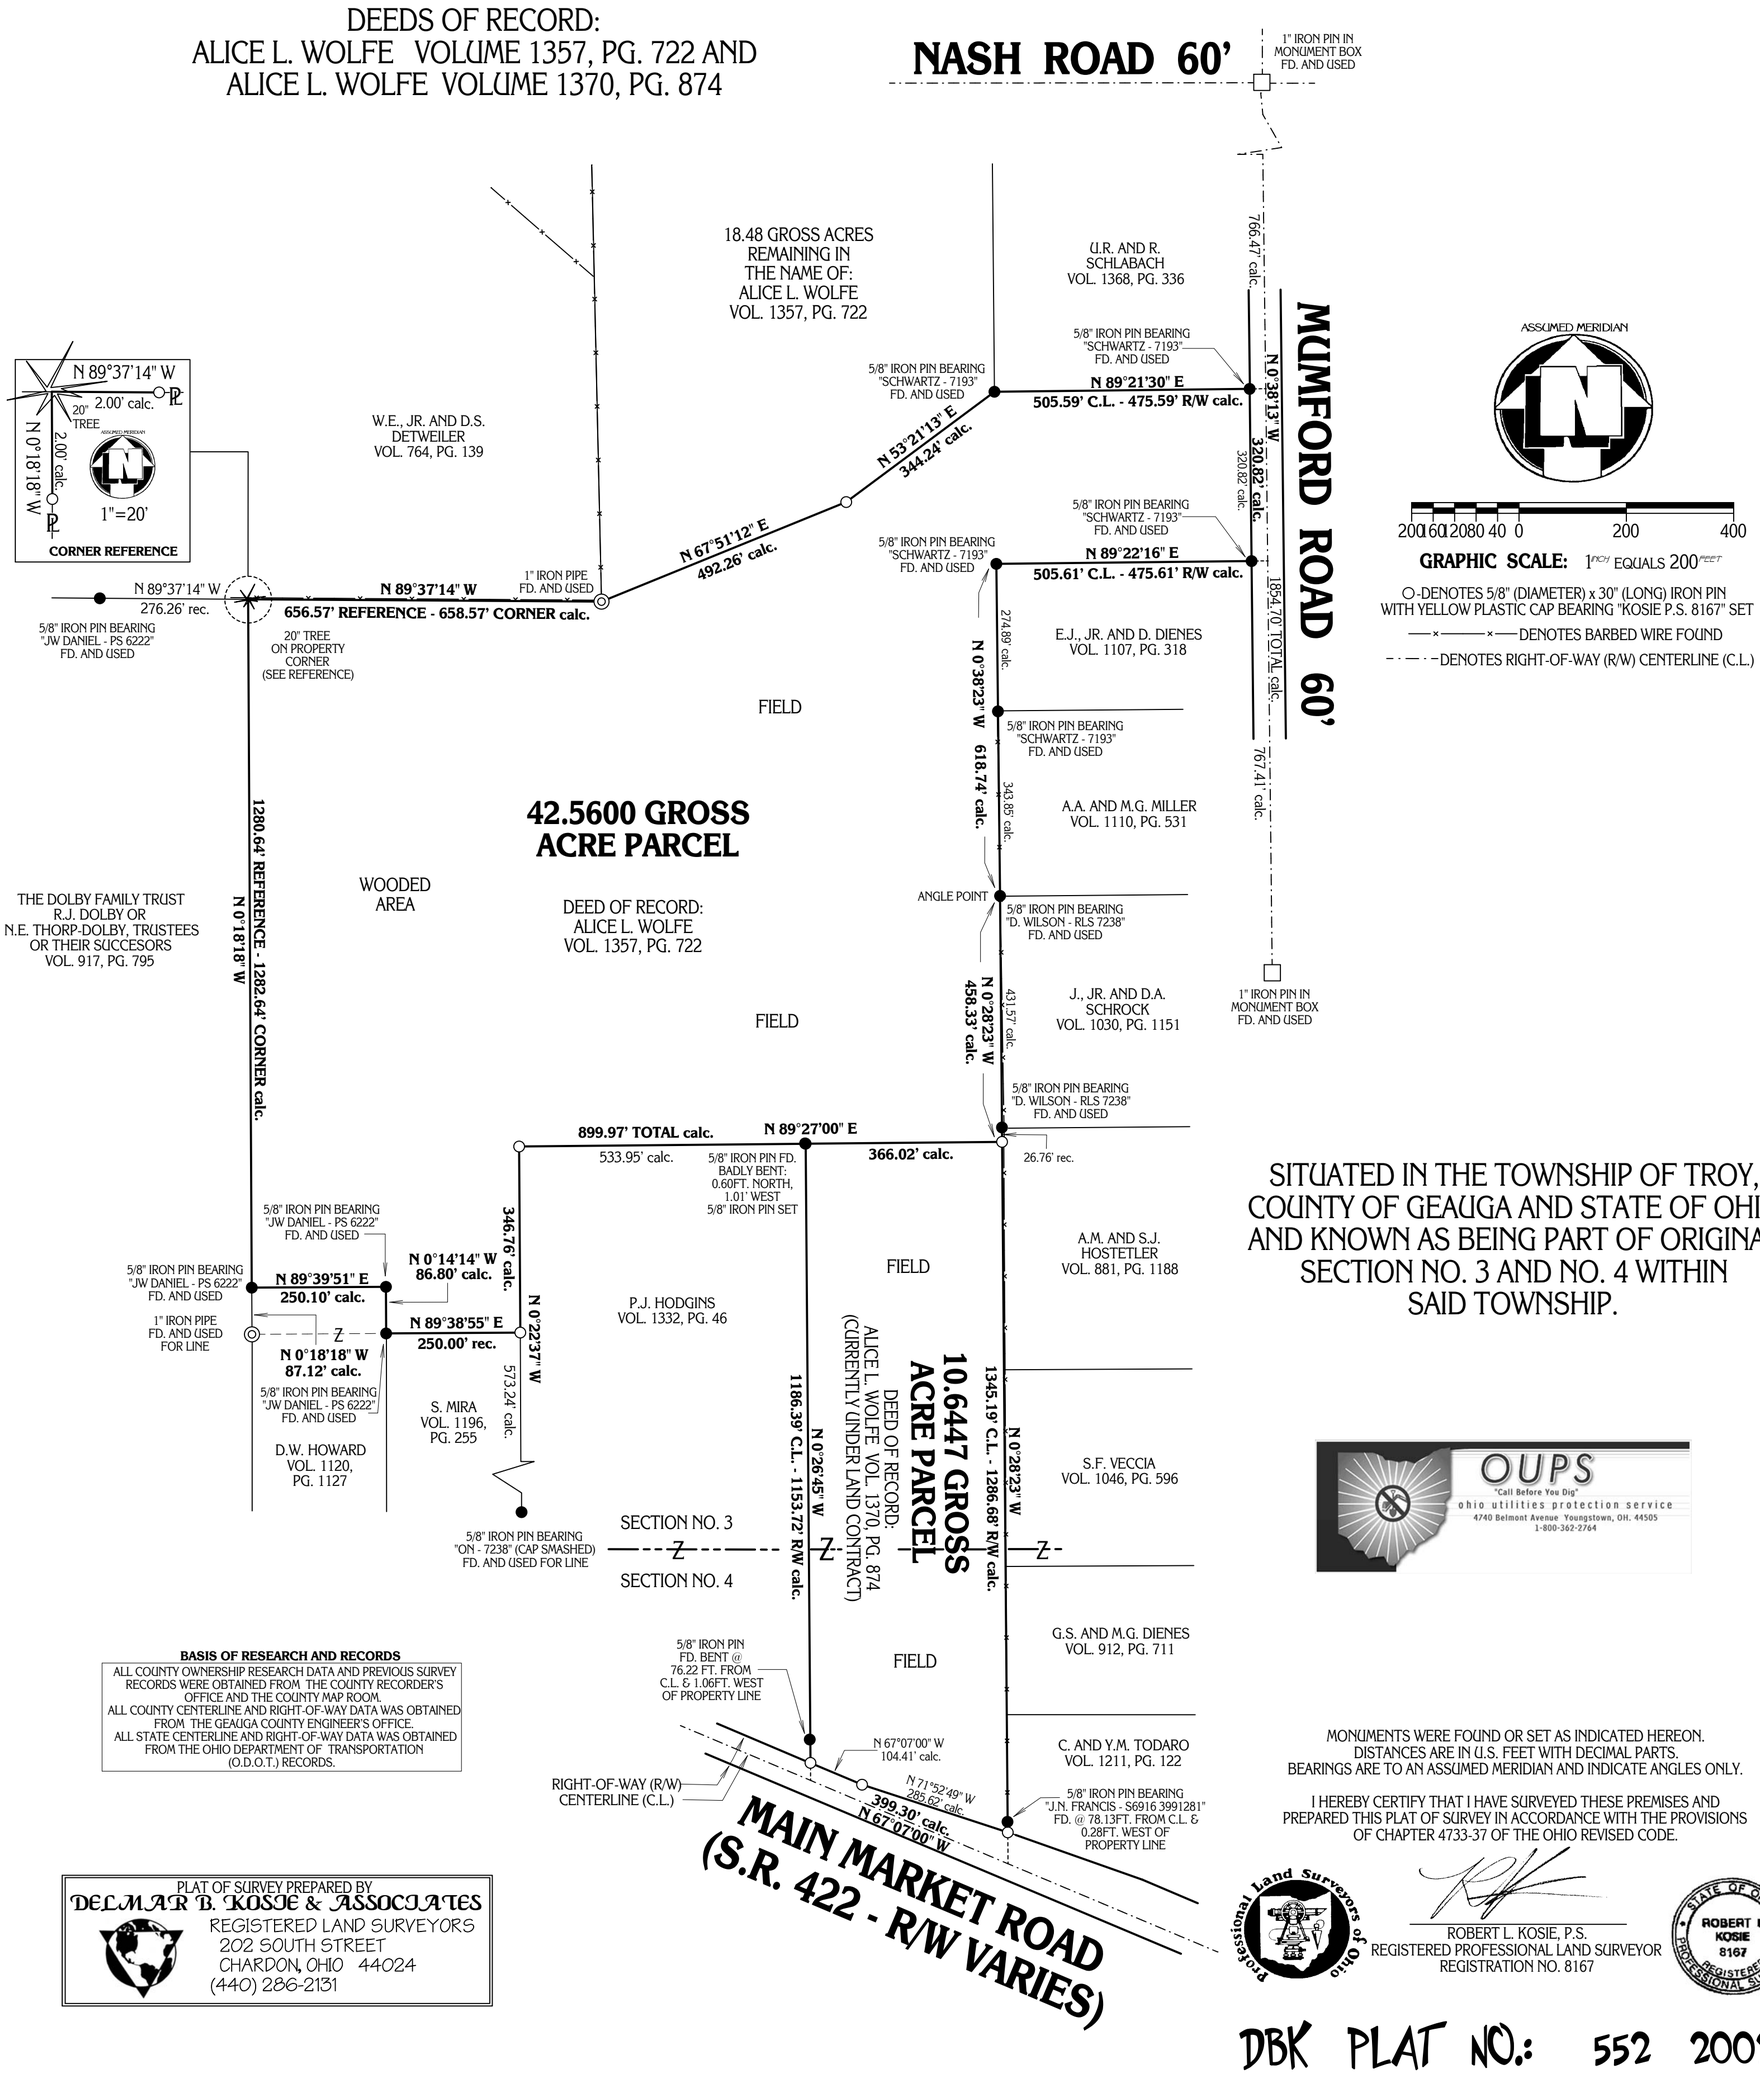

SITUATED IN THE TOWNSHIP OF TROY, COUNTY OF GEAUGA AND STATE OF OHIO AND KNOWN AS BEING PART OF ORIGINAL SECTION NO. 3 AND NO. 4 WITHIN SAID TOWNSHIP.

OUPS
"Call Before You Dig"
ohio utilities protection service
4740 Belmont Avenue Youngstown, OH. 44505
1-800-362-2764

BASIS OF RESEARCH AND RECORDS

ALL COUNTY OWNERSHIP RESEARCH DATA AND PREVIOUS SURVEY RECORDS WERE OBTAINED FROM THE COUNTY RECORDER'S OFFICE AND THE COUNTY MAP ROOM.
ALL COUNTY CENTERLINE AND RIGHT-OF-WAY DATA WAS OBTAINED FROM THE GEAUGA COUNTY ENGINEER'S OFFICE.
ALL STATE CENTERLINE AND RIGHT-OF-WAY DATA WAS OBTAINED FROM THE OHIO DEPARTMENT OF TRANSPORTATION (O.D.O.T.) RECORDS.

MONUMENTS WERE FOUND OR SET AS INDICATED HEREON.
DISTANCES ARE IN U.S. FEET WITH DECIMAL PARTS.
BEARINGS ARE TO AN ASSUMED MERIDIAN AND INDICATE ANGLES ONLY.

I HEREBY CERTIFY THAT I HAVE SURVEYED THESE PREMISES AND PREPARED THIS PLAT OF SURVEY IN ACCORDANCE WITH THE PROVISIONS OF CHAPTER 4733-37 OF THE OHIO REVISED CODE.

PLAT OF SURVEY PREPARED BY
DELMAR B. KOSIE & ASSOCIATES
REGISTERED LAND SURVEYORS
202 SOUTH STREET
CHARDON, OHIO 44024
(440) 286-2131

Professional Land Surveyors of Ohio

ROBERT L. KOSIE, P.S.
REGISTERED PROFESSIONAL LAND SURVEYOR
REGISTRATION NO. 8167

STATE OF OHIO · ROBERT L. KOSIE 8167 · REGISTERED PROFESSIONAL SURVEYOR

DBK PLAT NO.: 552 2002