TOWNSHIP/CITY/VILLAGE:	MONTH:	PAGE:
HUNTSBURG TOWNSHIP ORIGINAL LOT NO. 77	YEAR:	ONE OF ONE
SURVEY FOR:	PERMANANT PARCEL NO. 16-056700 RICHARD CHARLES AND WANDA L. POLOMSKY	

PROPERTY LINE AND PLAT OF RE-SURVEY PREPARED FOR: RICHARD CHARLES AND WANDA L. POLOMSKY

PERMANANT PARCEL NO. 16-056700 DEED OF RECORD: VOLUME 1227, PAGE 316
HOUSE NO. 11699 CLAY STREET CARDINAL LSD

ASSUMED MERIDIAN

100 75 50 25 0 100 200 300 400 500 600

GRAPHIC SCALE: 1 INCH EQUALS 100 FEET

○-DENOTES 5/8" (DIAMETER) x 30" (LONG) IRON PIN WITH YELLOW PLASTIC CAP BEARING "KOSIE P.S. 8167" SET

—×——×—DENOTES BARBED WIRE FOUND

– · — · –DENOTES RIGHT-OF-WAY (R/W) CENTERLINE (C.L.)

◇-DENOTES FENCE POST SET ON PROPERTY LINE

BASIS OF RESEARCH AND RECORDS

ALL COUNTY OWNERSHIP RESEARCH DATA AND PREVIOUS SURVEY RECORDS WERE OBTAINED FROM THE COUNTY RECORDER'S OFFICE AND THE COUNTY MAP ROOM.
ALL COUNTY CENTERLINE AND RIGHT-OF-WAY DATA WAS OBTAINED FROM THE GEAUGA COUNTY ENGINEER'S OFFICE.
ALL STATE CENTERLINE AND RIGHT-OF-WAY DATA WAS OBTAINED FROM THE OHIO DEPARTMENT OF TRANSPORTATION (O.D.O.T.) RECORDS.

OUPS "Call Before You Dig" ohio utilities protection service 4740 Belmont Avenue Youngstown, OH. 44505 1-800-362-2764

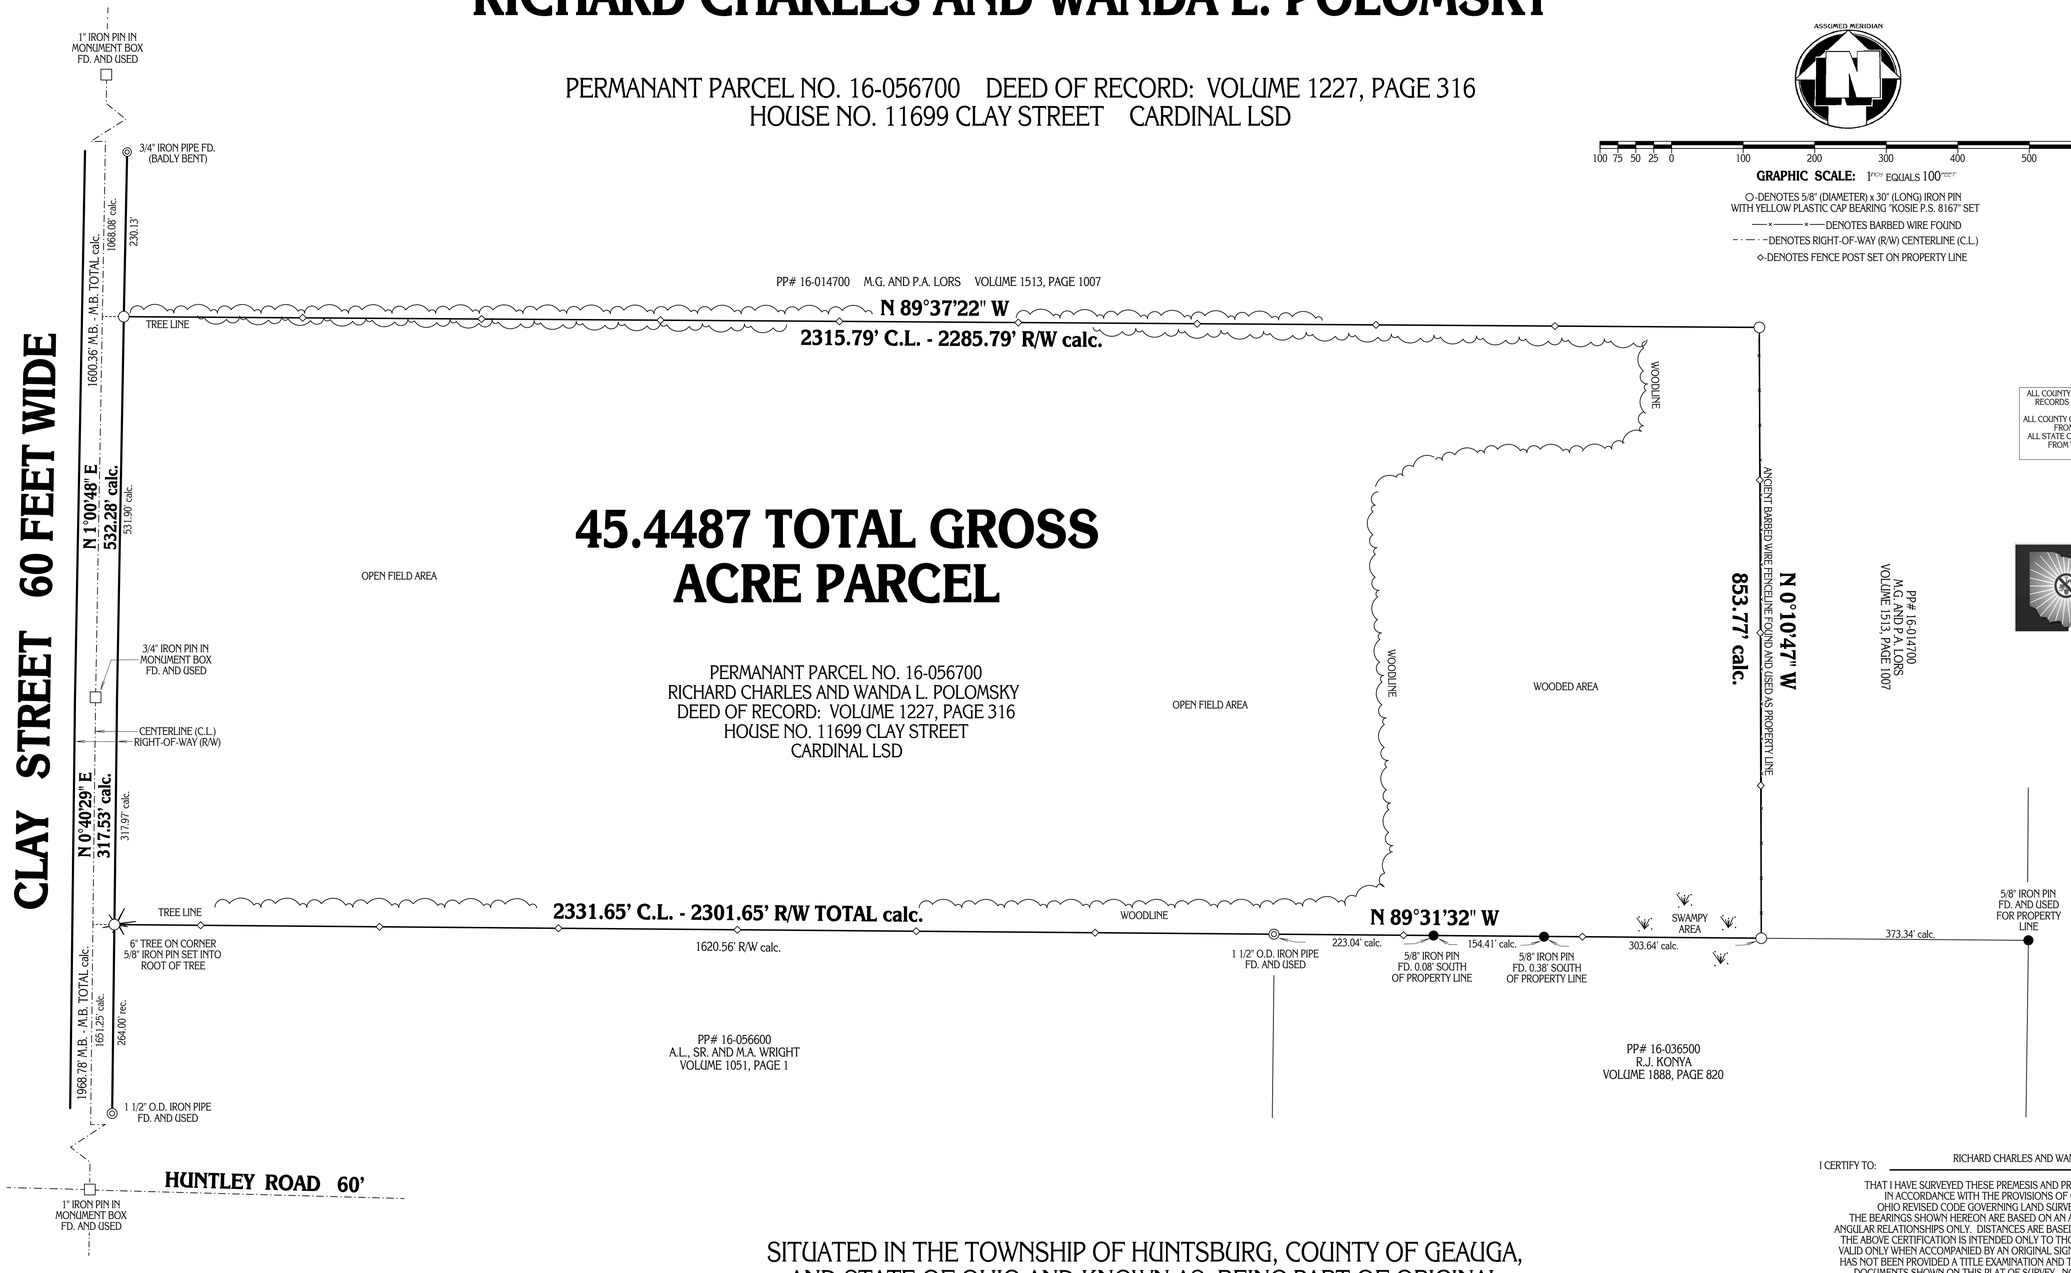

SITUATED IN THE TOWNSHIP OF HUNTSBURG, COUNTY OF GEAUGA, AND STATE OF OHIO AND KNOWN AS BEING PART OF ORIGINAL LOT NO. 77 WITHIN SAID TOWNSHIP.

I CERTIFY TO: RICHARD CHARLES AND WANDA L. POLOMSKY

THAT I HAVE SURVEYED THESE PREMESIS AND PREPARED THIS PLAT OF SURVEY IN ACCORDANCE WITH THE PROVISIONS OF CHAPTER 4733-37 OF THE OHIO REVISED CODE GOVERNING LAND SURVEYS IN THE STATE OF OHIO. THE BEARINGS SHOWN HEREON ARE BASED ON AN ASSUMED MERIDIAN AND INDICATE ANGULAR RELATIONSHIPS ONLY. DISTANCES ARE BASED ON U.S. FEET WITH DECIMAL PARTS. THE ABOVE CERTIFICATION IS INTENDED ONLY TO THOSE PARTIES NAMED HEREIN, AND IS VALID ONLY WHEN ACCOMPANIED BY AN ORIGINAL SIGNATURE BELOW. THE UNDERSIGNED HAS NOT BEEN PROVIDED A TITLE EXAMINATION AND THIS SURVEY IS BASED ONLY ON THE DOCUMENTS SHOWN ON THIS PLAT OF SURVEY. NO LIABILITY IS ASSUMED FOR THE EXISTENCE OF ANY OTHER DOCUMENTS THAT MAY AFFECT THE SURVEYED PREMISES THAT WOULD BE REVEALED BY A TITLE EXAMINATION. THE UNDERSIGN ASSUMES NO LIABILITY FOR THE USE OF UNAUTHORIZED COPIES OF THIS PLAT OF SURVEY, NOR FOR ANY USE, OR RELIANCE UPON, BY PERSONS OTHER THAN THOSE SPECIFICALLY NAMED HEREIN FOR THE INTENDED PURPOSE OF THIS SURVEY.

ROBERT L. KOSIE, P.S.
REGISTERED PROFESSIONAL LAND SURVEYOR
REGISTRATION NO. 8167

PLAT OF SURVEY PREPARED BY:
Delmar B. Kosie & Associates
Registered Land Surveyors
11040 Madison Road
Montville, Ohio 44064
(440) 286-2131
or (440) 968-3578
http://www.dbksurveys.com

DBK PLAT NO. 633 10