SUBDIVISION SURVEY OF R.J. AND E.F. MILLER VOLUME 714, PAGE 1205

TOWNSHIP/CITY/VILLAGE:	MONTH:	PAGE:
MIDDLEFIELD TOWNSHIP	MAY	ONE OF ONE
	YEAR: 1999	
SURVEY FOR: F. EDWARD WESTOVER		

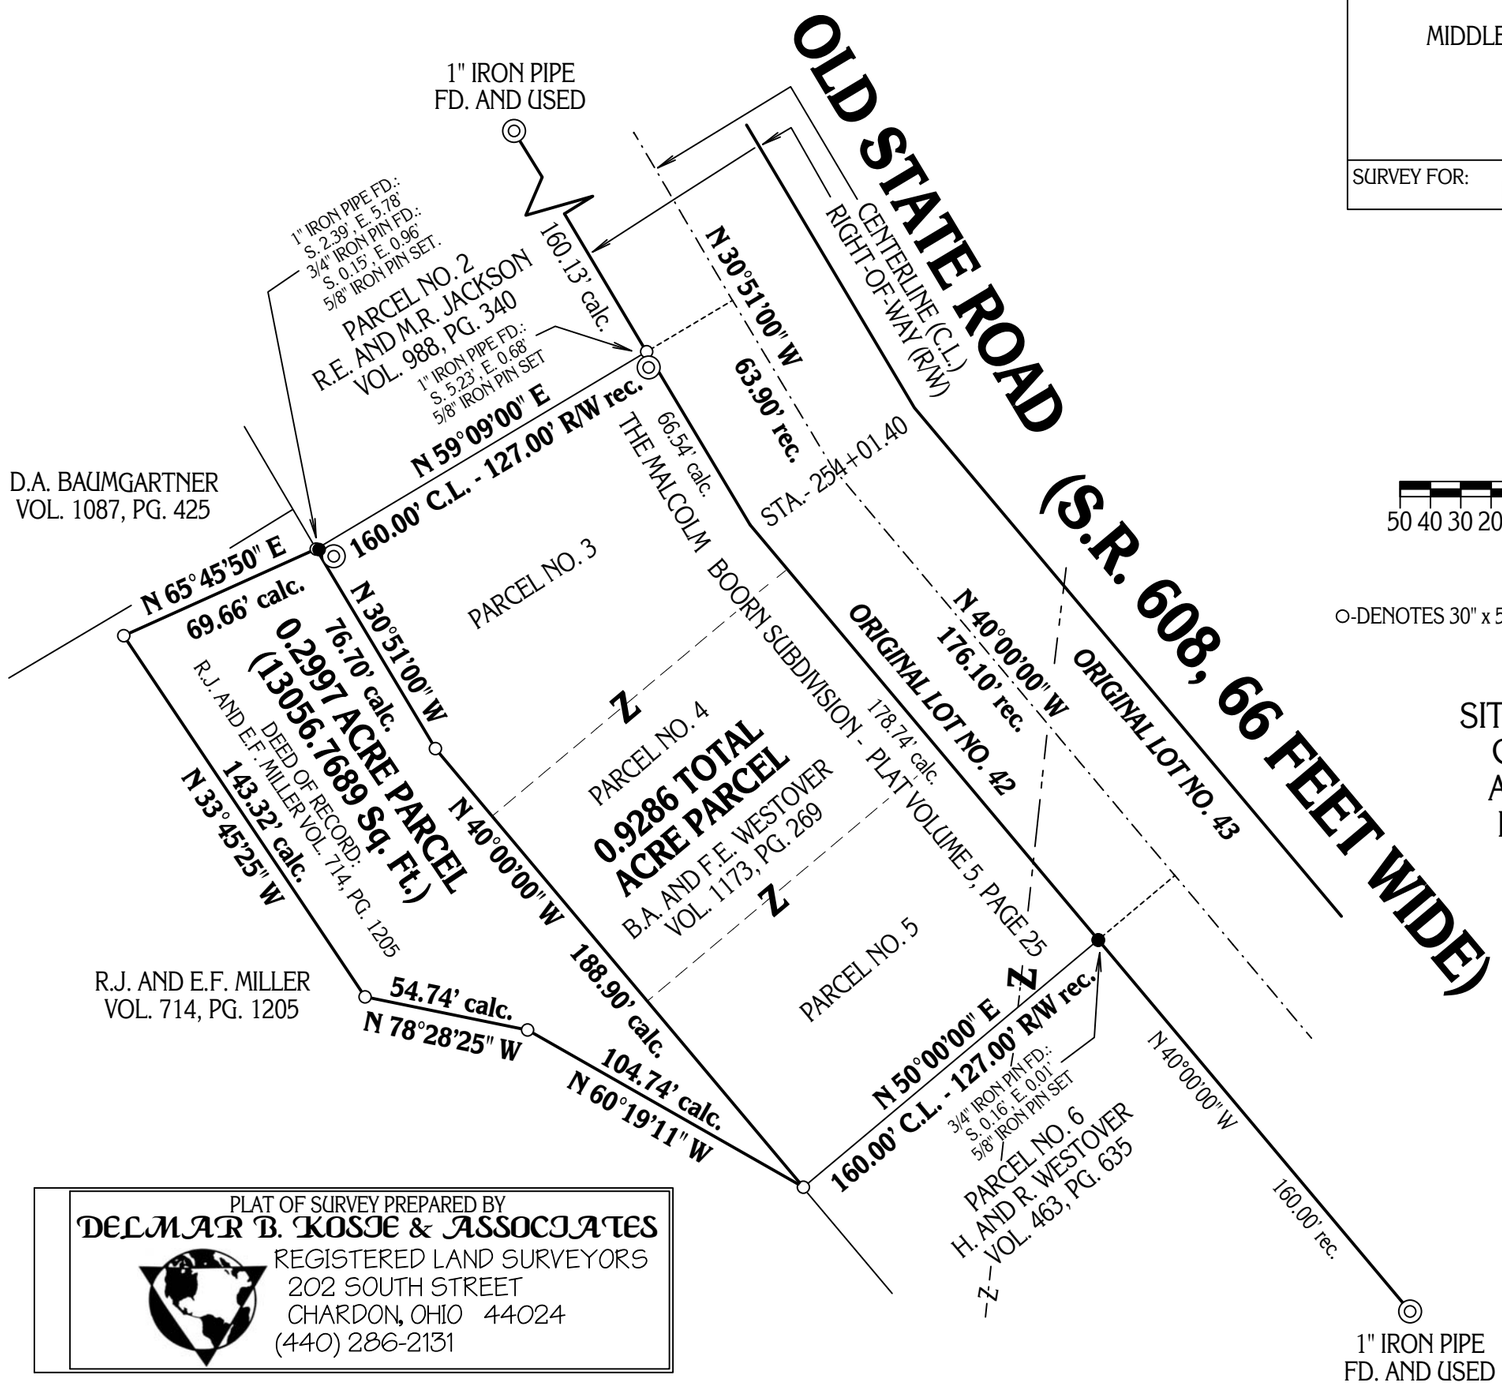

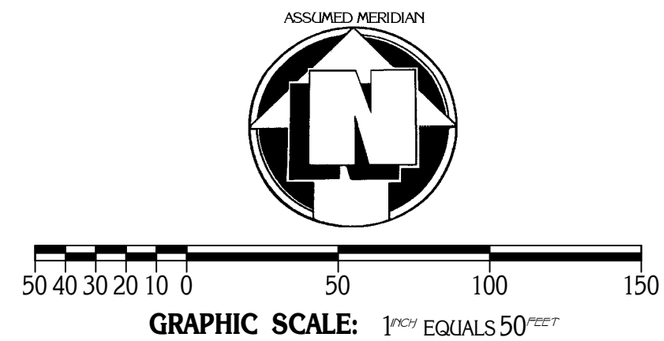

O-DENOTES 30" x 5/8" DIAMETER IRON PIN WITH CAP BEARING "KOSIE P.S.- 5276" SET

SITUATED IN THE TOWNSHIP OF MIDDLEFIELD, COUNTY OF GEAUGA AND STATE OF OHIO AND KNOWN AS BEING PART OF ORIGINAL LOT NO. 42 & 43 WITHIN SAID TOWNSHIP.

MONUMENTS WERE FOUND OR SET AS INDICATED HEREON.
DISTANCES ARE IN U.S. FEET WITH DECIMAL PARTS.
BEARINGS ARE TO AN ASSUMED MERIDIAN AND INDICATE ANGLES ONLY.

I HEREBY CERTIFY THAT I HAVE SURVEYED THESE PREMISES AND PREPARED THIS PLAT OF SURVEY IN ACCORDANCE WITH THE PROVISIONS OF CHAPTER 4733-37 OF THE OHIO REVISED CODE.

DELMAR B. KOSIE
REGISTERED PROFESSIONAL SURVEYOR
REGISTRATION NO. 5276

STATE OF OHIO DELMAR B. KOSIE 5276 REGISTERED PROFESSIONAL SURVEYOR

PLAT OF SURVEY PREPARED BY
DELMAR B. KOSIE & ASSOCIATES
REGISTERED LAND SURVEYORS
202 SOUTH STREET
CHARDON, OHIO 44024
(440) 286-2131